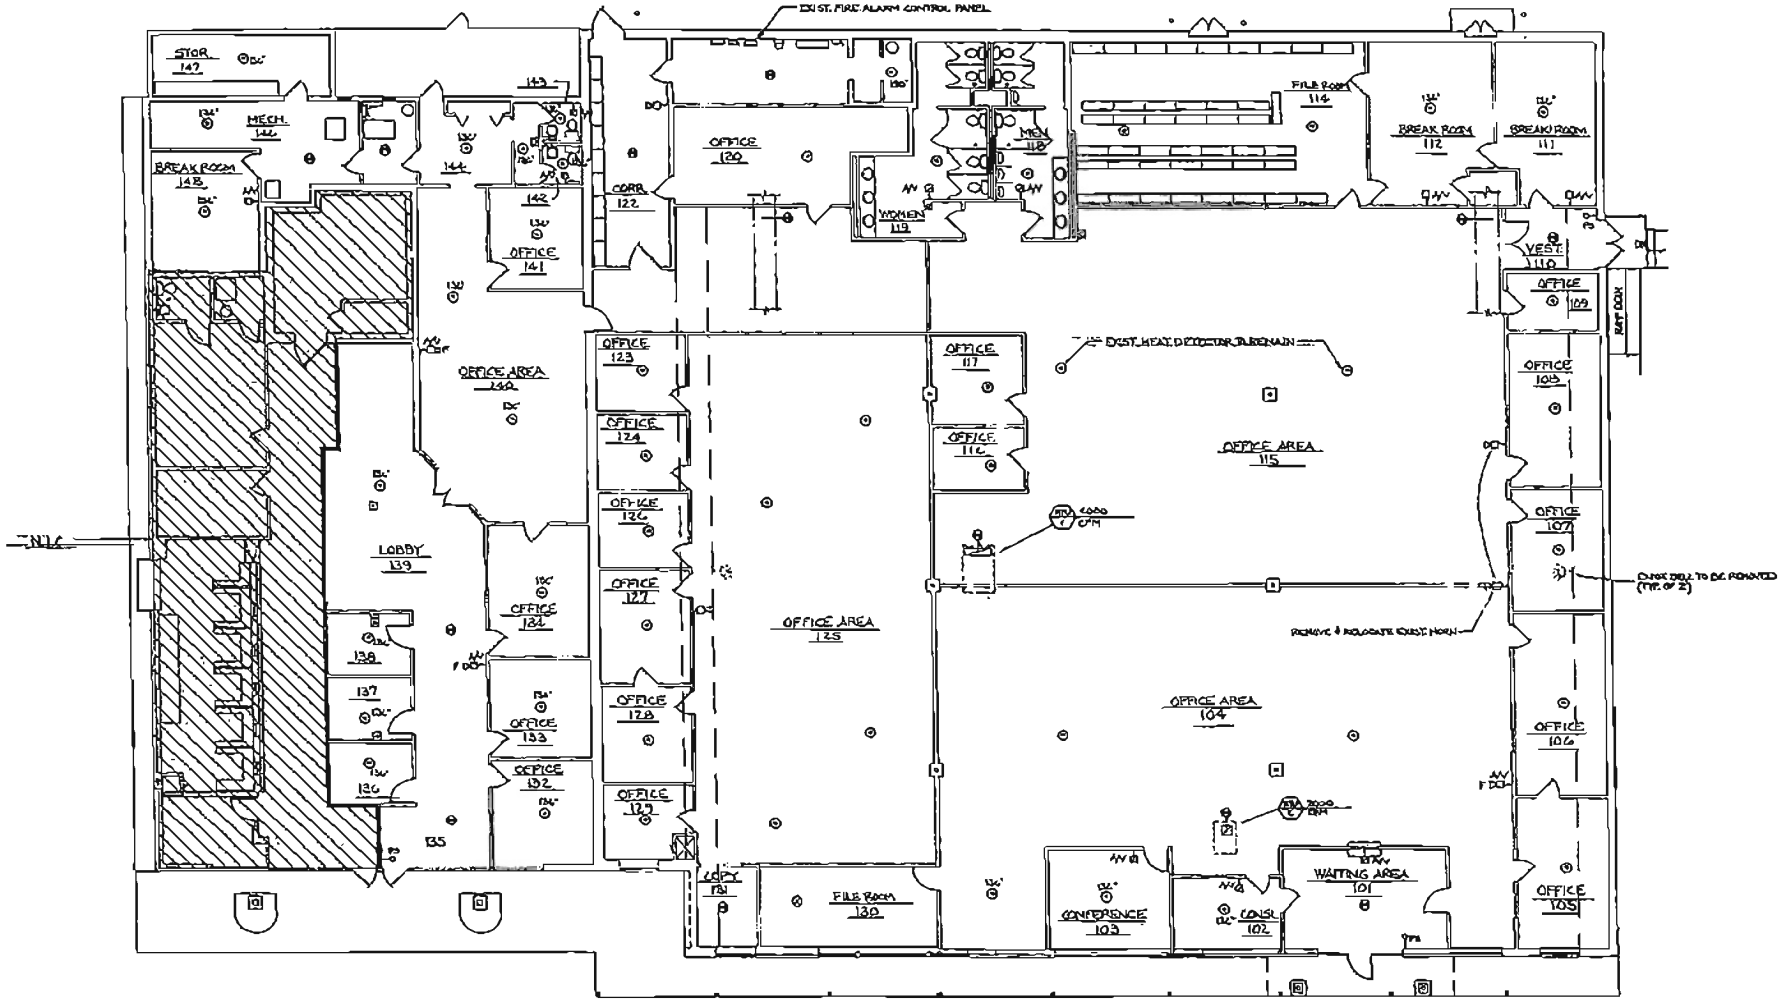

STATE OF ILLINOIS
RUSSELL LLOYD, JR.
REGISTERED ARCHITECT

Date Signed: DECEMBER 18, 2000

Expiration Date: NOV. 30, 2000

EVAN LLOYD ASSOCIATES, INC.
ARCHITECTS
1630 SOUTH SIXTH STREET
SPRINGFIELD, ILLINOIS 62703

K&I
CONSTRUCTION SERVICES, INC.
201 McCASLAND AVENUE
CARLINVILLE, ILLINOIS 62626

BUILDING RENOVATION
I.D.P.H.
DIVISION OF VITAL RECORDS
605 WEST JEFFERSON STREET
SPRINGFIELD, ILLINOIS

Date: DECEMBER 18, 2000

Project No. 30007

Drawn By: KR/KLB

Revised:

Revised:

SHEET

E-3

OF 4 SHEETS